REVISED
10:18 am, Oct 06, 2023

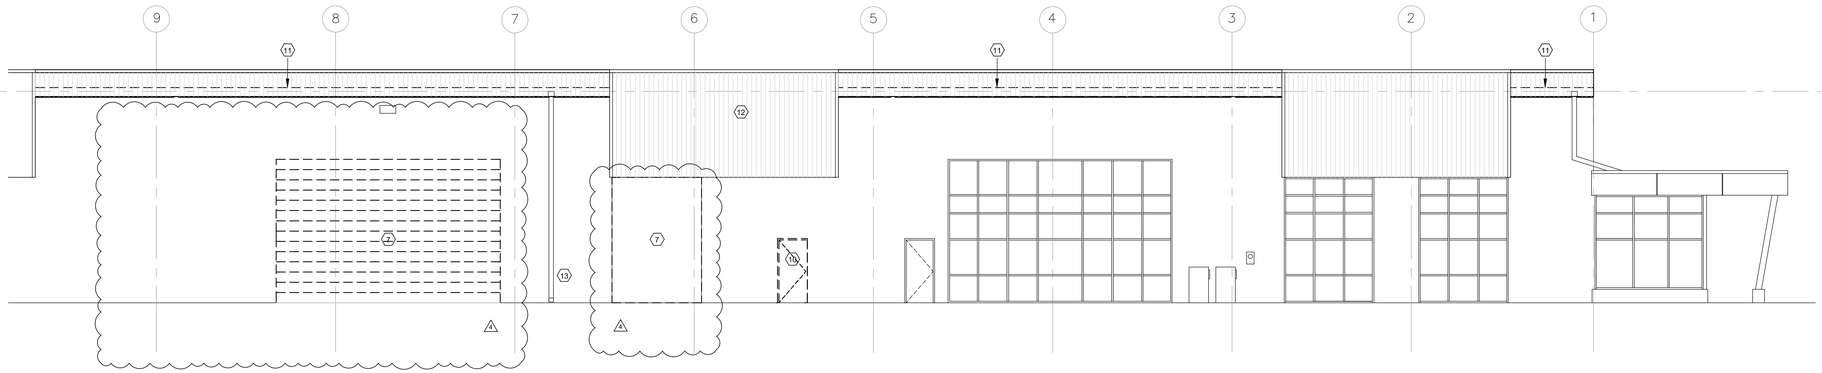

1 A6.01 North exterior elevation (deconstruction)

Scale 1/8"=1'-0"

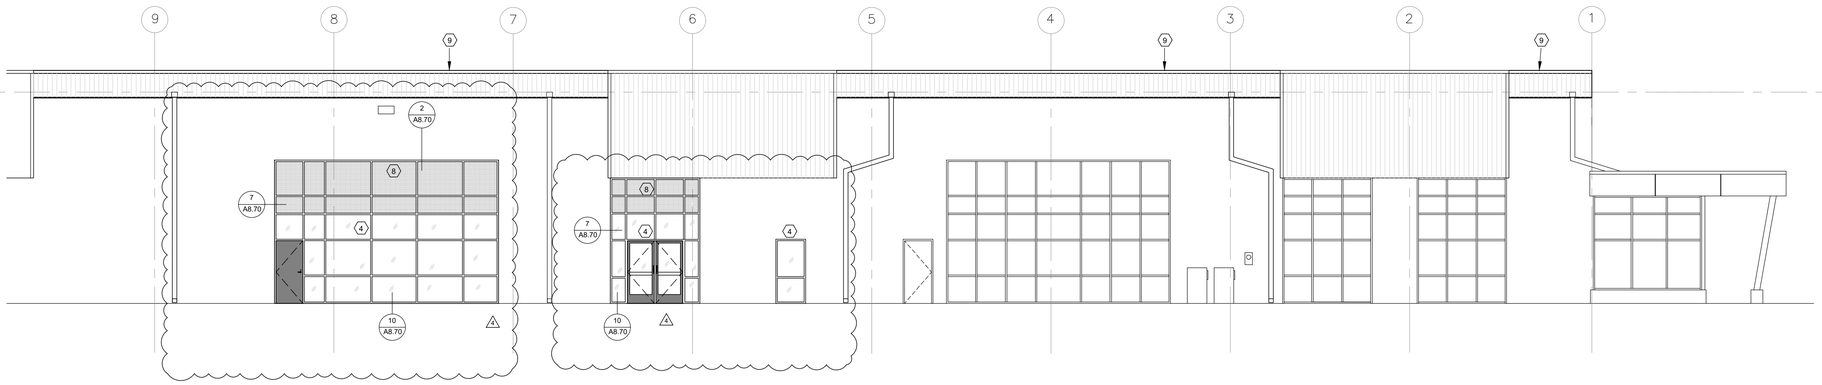

5 A6.01 North exterior elevation (proposed)

Scale 1/8"=1'-0"

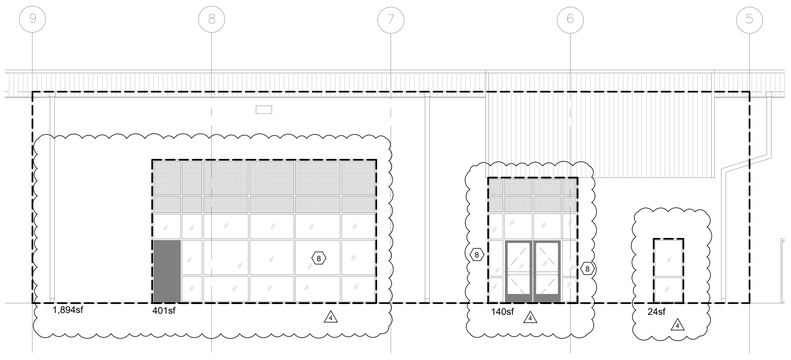

AREA SUMMARY- NORTH ELEVATION			
	GROSS TOTAL OPAQUE WALL	1894	SQ. FT.
	TOTAL WINDOW ASSEMBLY	565	SQ. FT.
	WINDOW-TO-WALL RATIO (WWR)		0.29
	MAX WWR ALLOWED		0.3

9 A6.01 North elevation area summary

Scale 1/8"=1'-0"

KEY NOTES

1. Note not used
2. Note not used
3. Note not used
4. New aluminum window and door system, match existing window system on site, provide shop drawings for review.
5. Note not used
6. New exterior metal door
7. Remove garage door and prep for new infill.
8. Opaque panel
9. New extended parapet work
10. Remove door and prep for window system
11. Remove coping and prep for new extended parapet.
12. Structure above. Refer to ceiling plan and electrical for work on the soffit
13. Protect existing gas meter

LEEKA Architecture and Planning
Creating Positive Impressions in the Built Environment
1001 SE Water Avenue Suite 175
Portland, Oregon 97214
503.644.4222 tel
succeed@leekainc.com e-mail
www.leekainc.com web

COPYRIGHT — LEEKA INC — ALL RIGHTS RESERVED

Tenant Improvement
Educational Service District 112
Mental Health Facility Phase II
2400 NE 65th Ave. Vancouver WA.

Revised:	
PCR 01	DATE: Aug. 10, 2023
APPLICANT EDITS	DATE: Aug. 17, 2023
APPLICANT EDITS	DATE: Sept. 22, 2023
APPLICANT EDITS	DATE: Oct. 03, 2023

Job No: 2246
Date: 9-Oct-23
File Size: 24x36
Permit Application
DRAWN: NYL
CHECKED: NYL

Sheet Title
Exterior Elevations

Sheet Number
A6.01