DocuSign Envelope ID: 9E831278-E698-4A4B-BD40-2750D5E58663

REVISED
4:00 pm, Oct 06, 2023

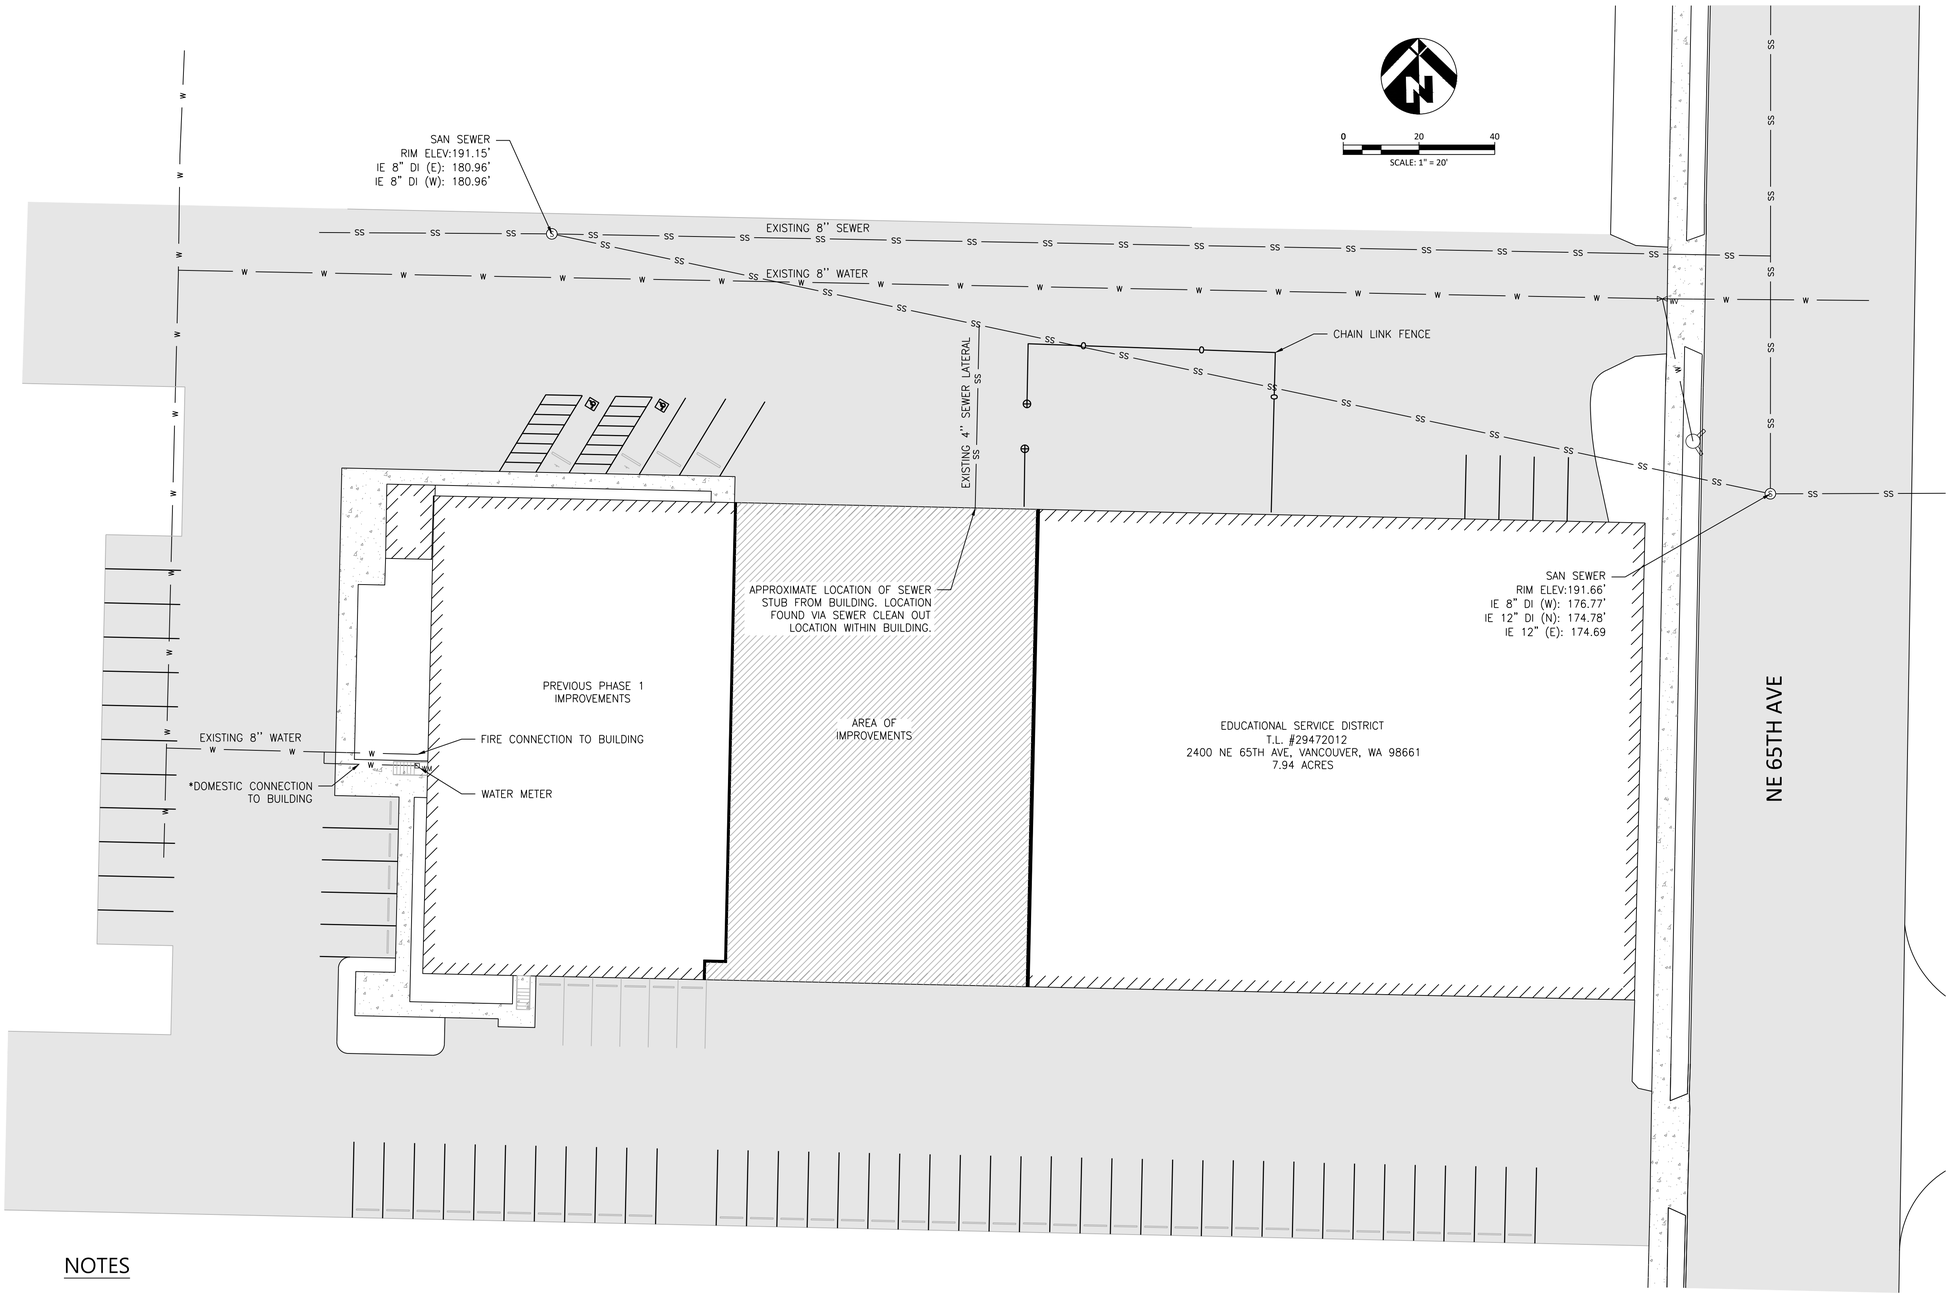

NOTES

*DOMESTIC WATER LINE LOCATION BASED ON INFORMATION PROVIDED BY THE OWNER.

FILE: W:\18009 ESD BLDG 2400\500 DESIGN\502 DRAWINGS\SHEETS\C001 EXISTING CONDITIONS.DWG

MacKay Sposito
ENERGY PUBLIC WORKS LAND DEVELOPMENT
www.mackaysposito.com

DAMON C. PEDSER
STATE OF WASHINGTON
Digitally signed by Damon C. Pedser
Date: 2023.05.01 09:52:47 -07'00'
40684
REGISTERED
PROFESSIONAL ENGINEER

5/1/2023

ESD BUILDING 2400
VANCOUVER, WASHINGTON

EXISTING CONDITIONS

REVISIONS:

JOB NO.:	18009
DATE:	4/19/2023
SCALE:	1" = 20'
DESIGNED BY:	PM
DRAWN BY:	PM
CHECKED BY:	DW

PERMIT SET

C001

NO. 1 OF 6