DocuSign Envelope ID: 9E831278-E698-4A4B-BD40-2750D5E58663

REVISED
4:00 pm, Oct 06, 2023

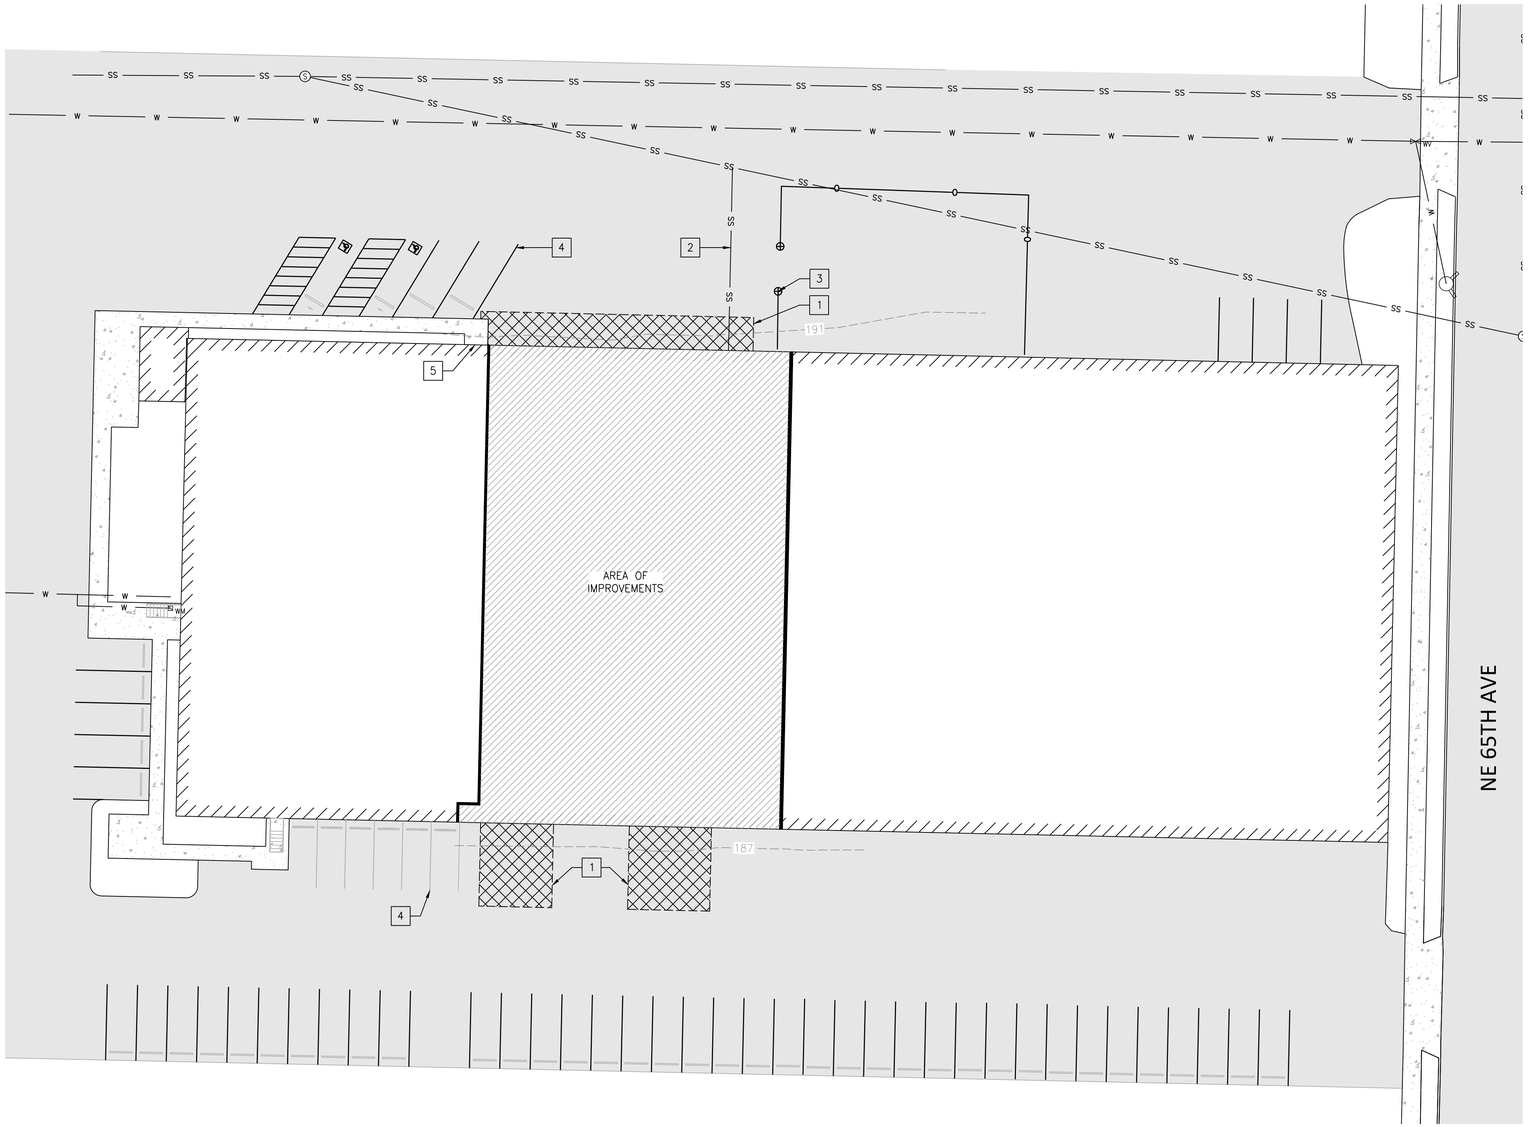

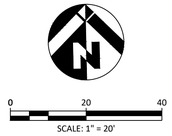

SITE DEMOLITION KEYNOTES

1. SAW CUT LINE. DEMOLISH AND REMOVE EXISTING ASPHALT.
2. PROTECT EXISTING UTILITY TO REMAIN
3. PROTECT EXISTING CHAIN LINK FENCE TO REMAIN.
4. PROTECT EXISTING STRIPING TO REMAIN.
5. PROTECT EXISTING CONCRETE SIDEWALK TO REMAIN.

GENERAL EROSION CONTROL NOTES:

1. CONTRACTOR SHALL ENSURE THAT NO SEDIMENT OR TRACKOUT SHALL LEAVE THE SITE.

LEGEND

- - - - - - -	SAWCUT
	ASPHALT REMOVAL

MacKay Sposito
ENERGY PUBLIC WORKS LAND DEVELOPMENT
www.mackaysposito.com

5/1/2023

ESD BUILDING 2400
VANCOUVER, WASHINGTON

DEMOLITION & EROSION CONTROL PLAN

REVISIONS:

JOB NO.:	18009
DATE:	4/19/2023
SCALE:	1" = 20'
DESIGNED BY:	PM
DRAWN BY:	PM
CHECKED BY:	DW

PERMIT SET

C003

NO. 3 OF 6

FILE: W:\18009 ESD BLDG 2400\500 DESIGN\502 DRAWINGS\SHEETS\C003 DEMO & EC PLAN.DWG