# EMERGENCY EVACUATION

## 2500 Building

## EDUCATIONAL SERVICE DISTRICT 112

2500 NE 65th Avenue
Vancouver WA 98661-6812
T 360.750.7500
F 360.750.9706
TDD 360.750.7510
www.esd112.org

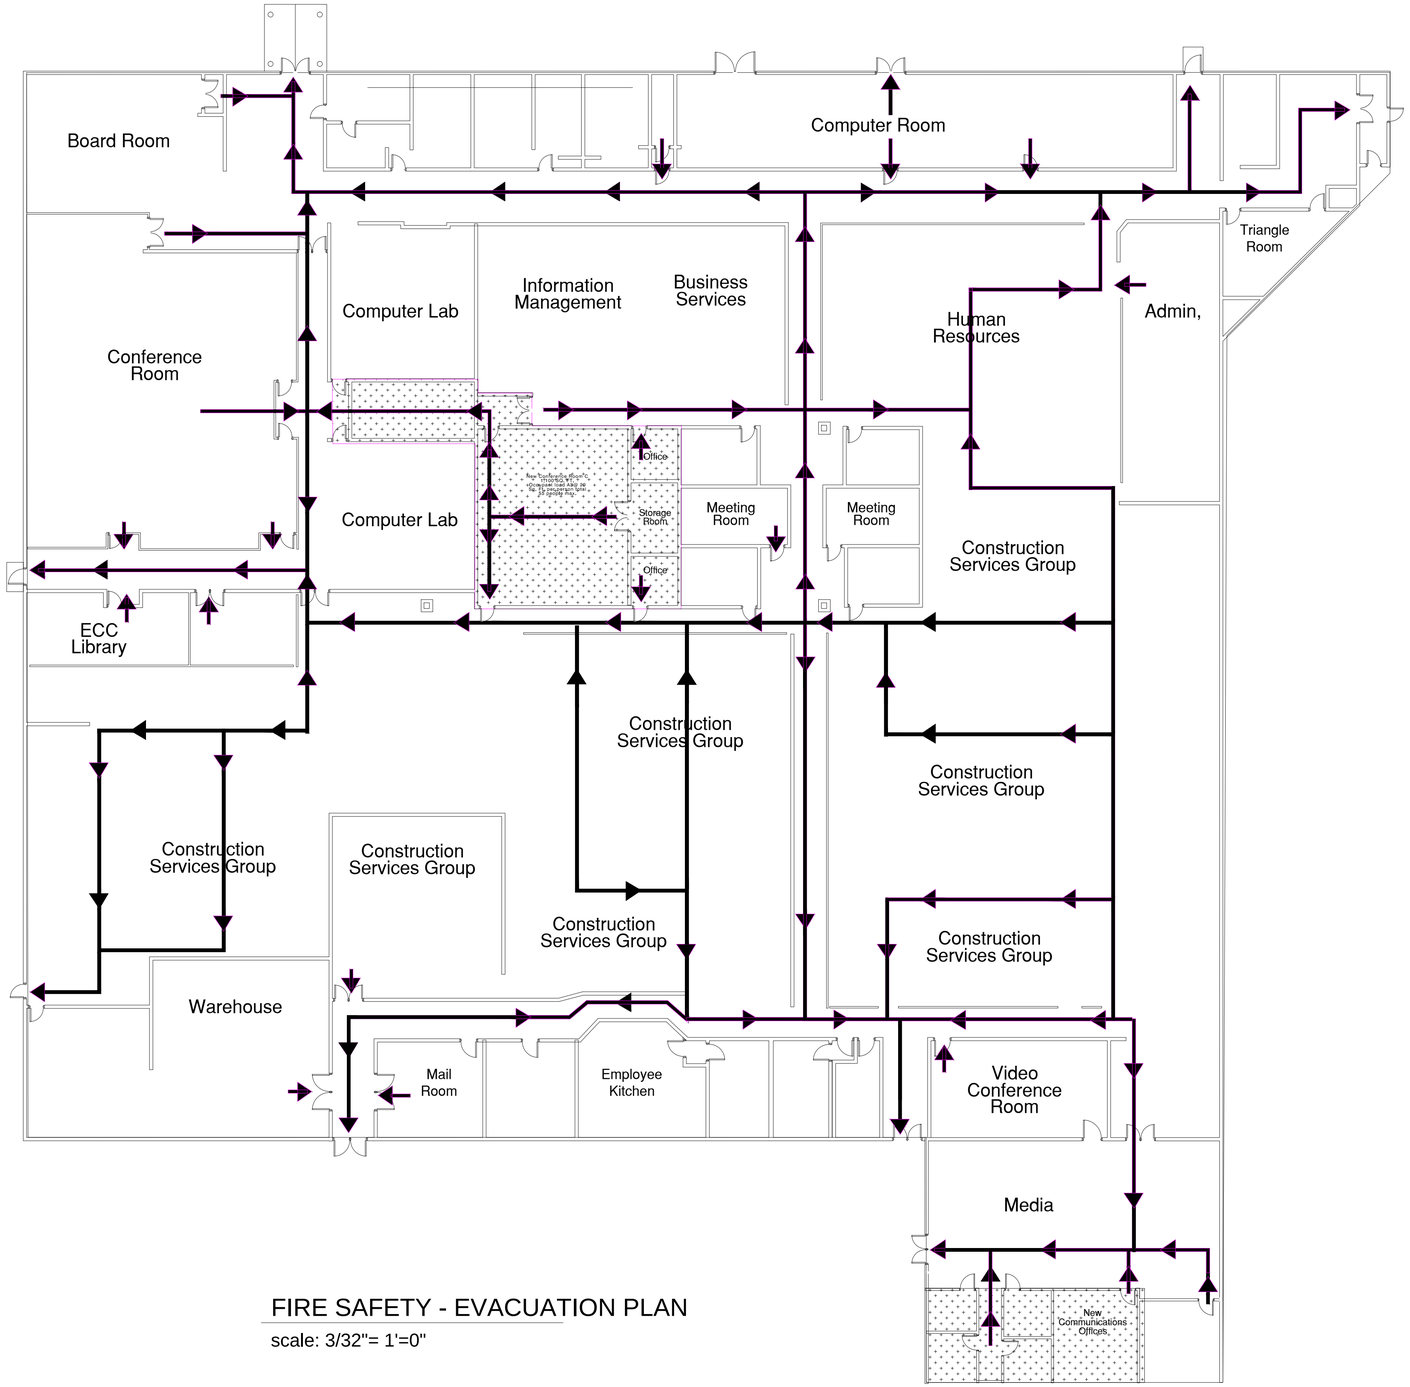


FIRE SAFETY - EVACUATION PLAN

scale: 3/32"= 1'=0"

2500 NE 65th Ave
ESD 112
Vancouver WA 98661

Zebrador Productions Inc.
2903 NW 114 th Street
Vancouver WA 98685
504-490-3527

JOB# 10272021 Partition Renovation

| DATE | DESCRIPTION |
|---|---|

12.06.21
PM: Jeffery Grimes

A1.0