INTERIOR ELEVATION GENERAL NOTES:

1. SEE DOOR SCHEDULE FOR DOOR TYPES, DIMENSIONS, GLAZING TYPES, AND TYPICAL DETAIL CALL-OUTS
2. SEE ROOM FINISH SCHEDULE FOR ADDITIONAL INFORMATION.

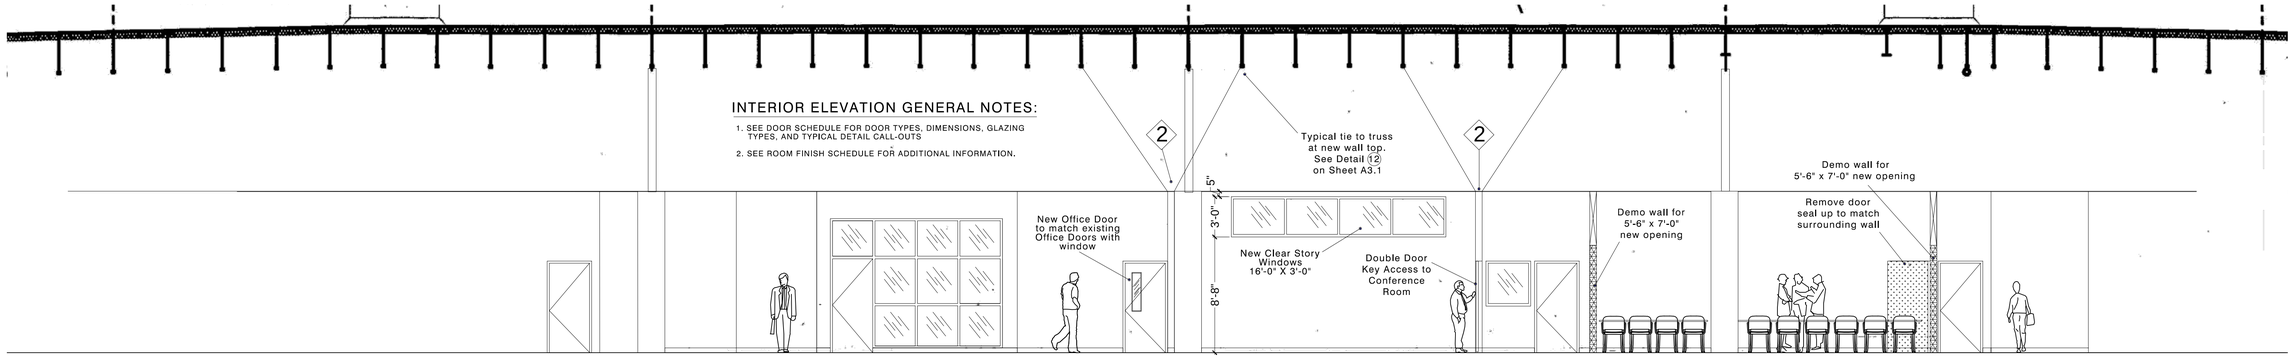

3 A4.0 South Elevation View

scale: 3/16"= 1'=0"

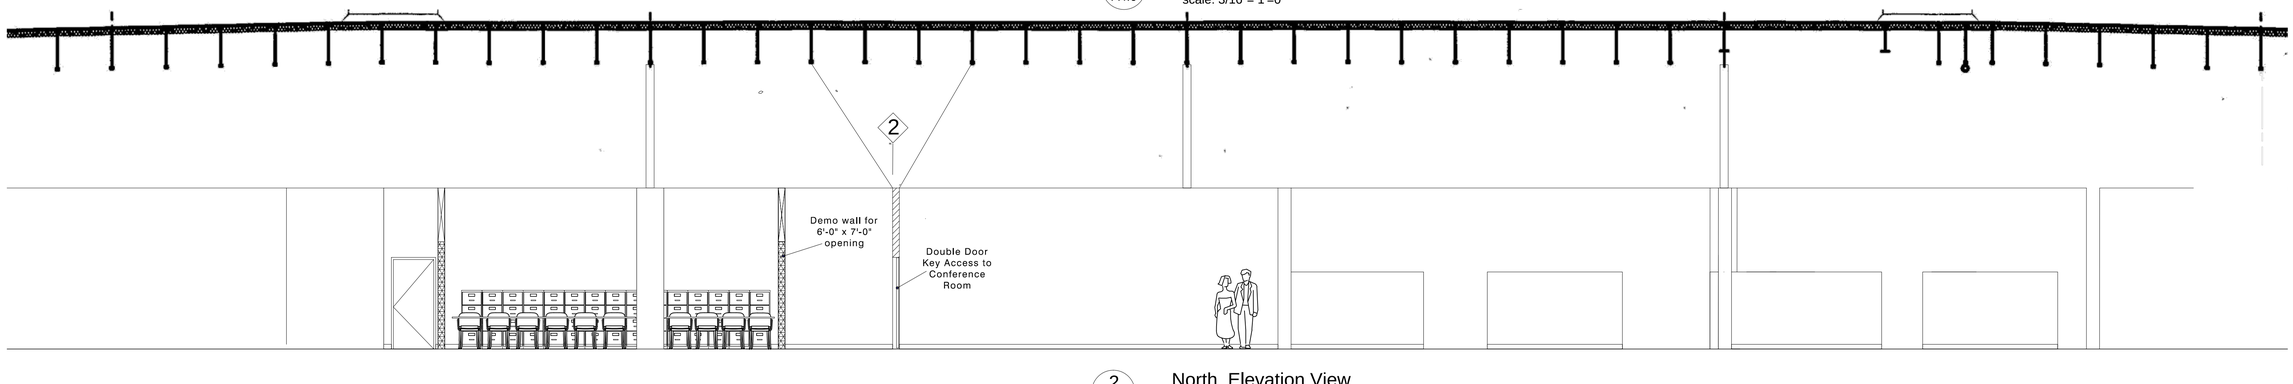

2 A4.0 North Elevation View

scale: 3/16"= 1'=0"

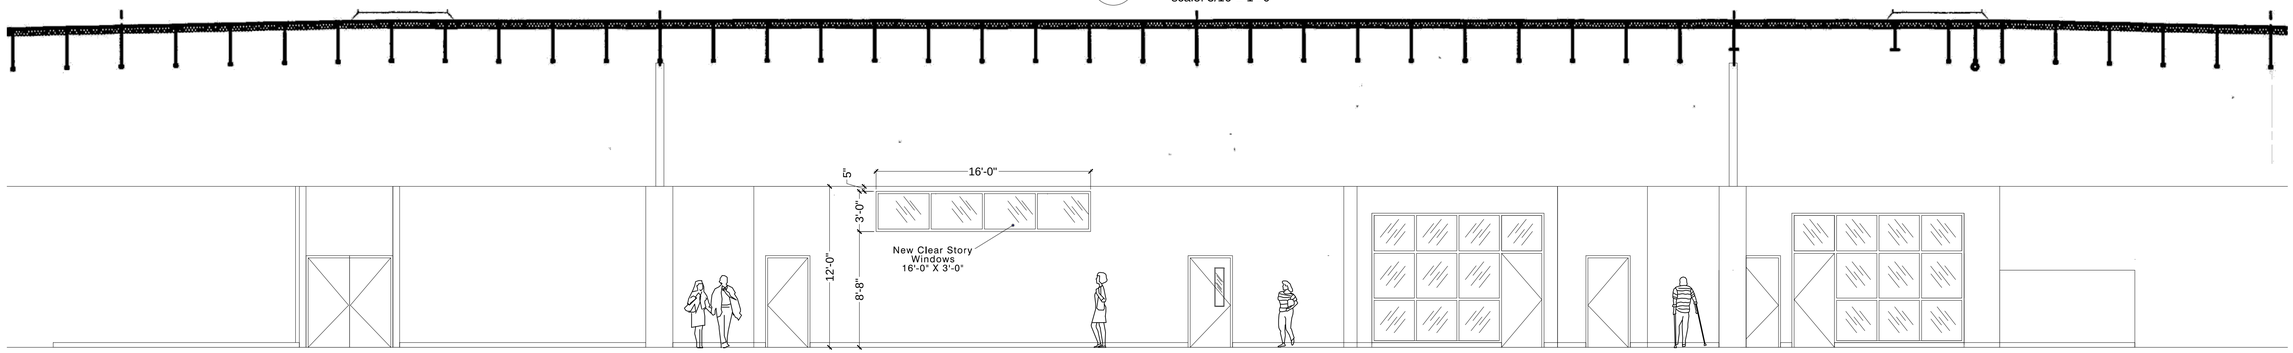

1 A4.0 North Elevation View Hallway

scale: 3/16"= 1'=0"

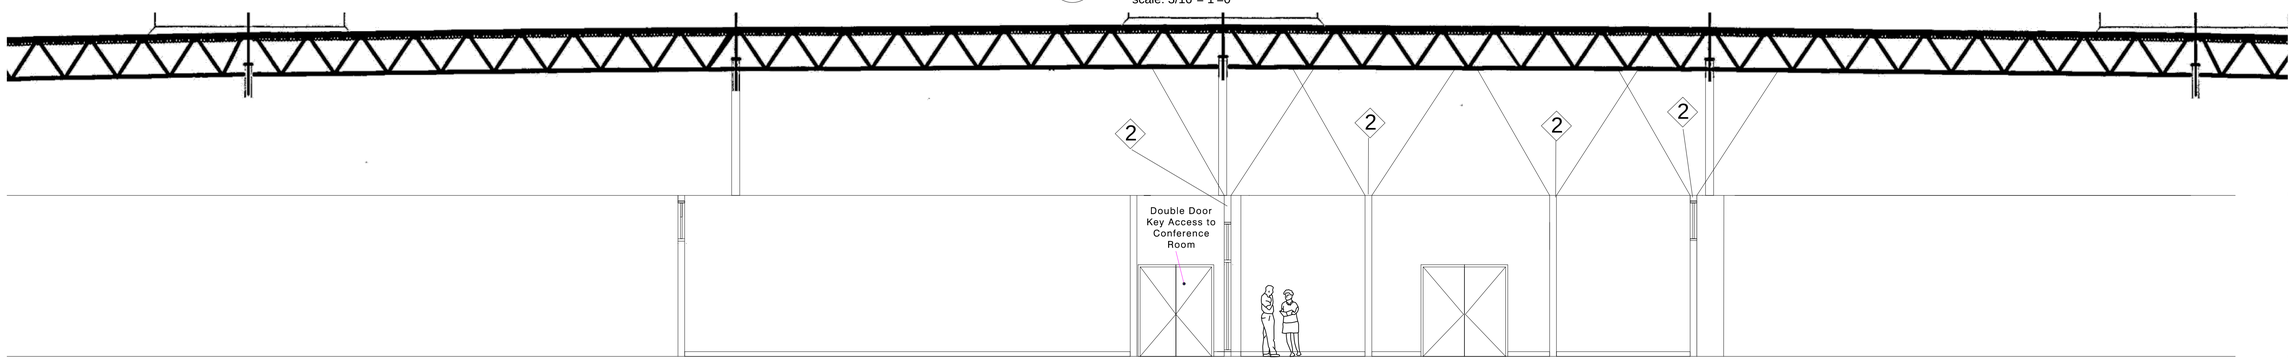

4 A4.0 East Elevation View - New Conference Room

scale: 3/16"= 1'=0"

2500 NE 65th Ave.
ESD 112
Vancouver WA 98661

Zebrador Productions Inc.
2903 NW 114 th Street
Vancouver WA 98685
504-490-3527

JOB# 10272021 Partition Renovation

DATE	DESCRIPTION

12.06.21
PM:Jeffery Grimes

A7.0