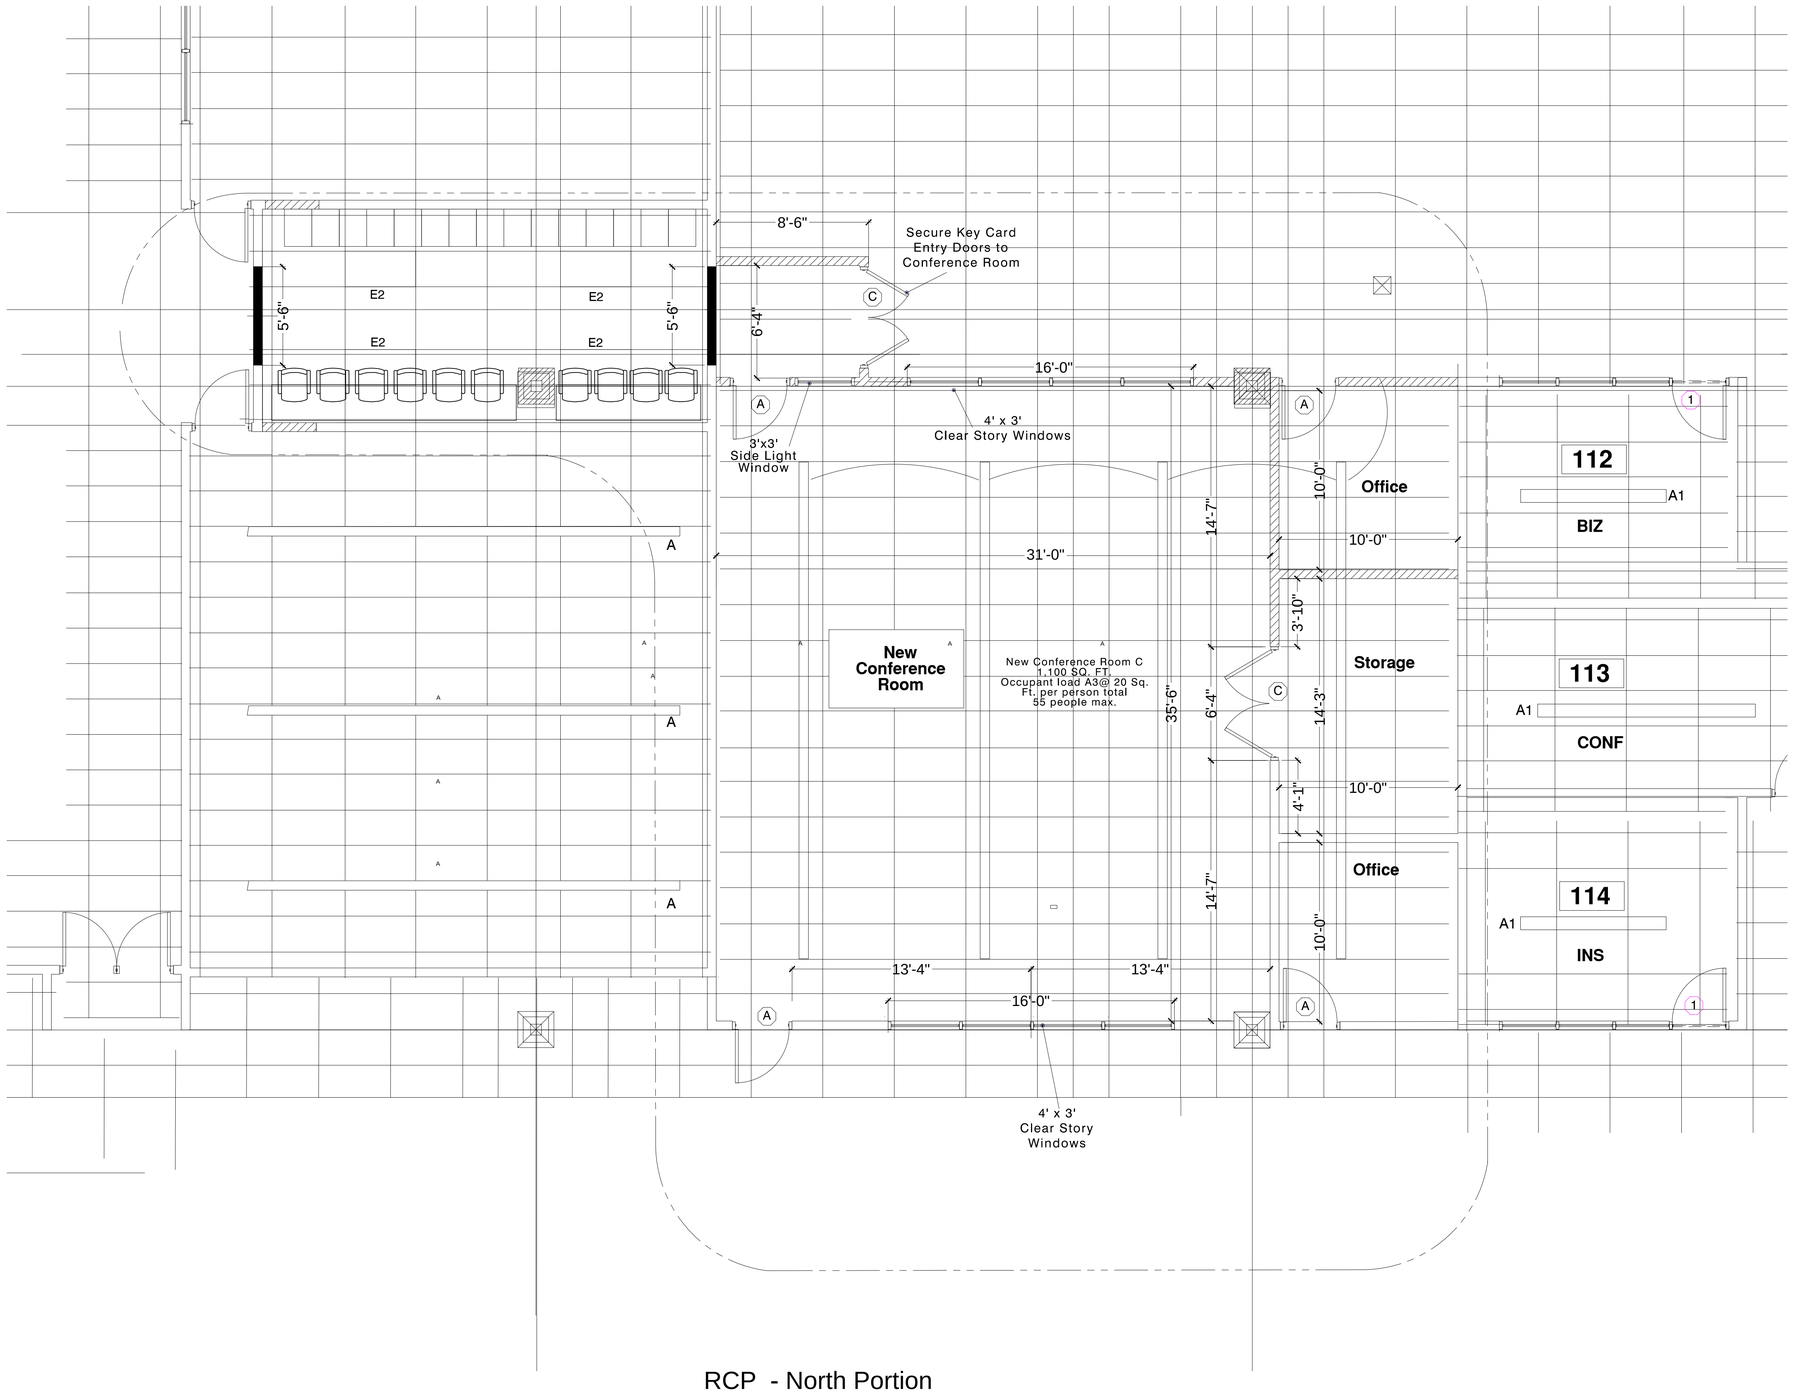

RCP - North Portion

scale: 1/4"= 1'=0"

Reflective Ceiling Plan - North Portion

2500 NE 65th Ave
ESD 112
Vancouver WA 98661

Zebrador Productions Inc.
2903 NW 114 th Street
Vancouver WA 98685
504-490-3527

JOB# 10272021 Partition Renovation

DATE	DESCRIPTION

12.06.21
PM: Jeffery Grimes

A5.0